


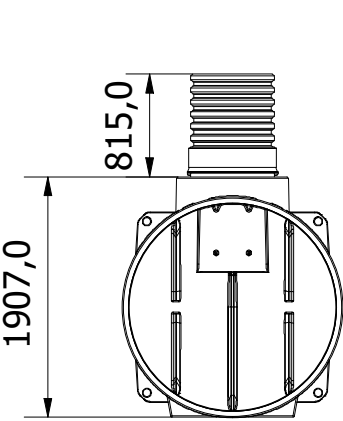


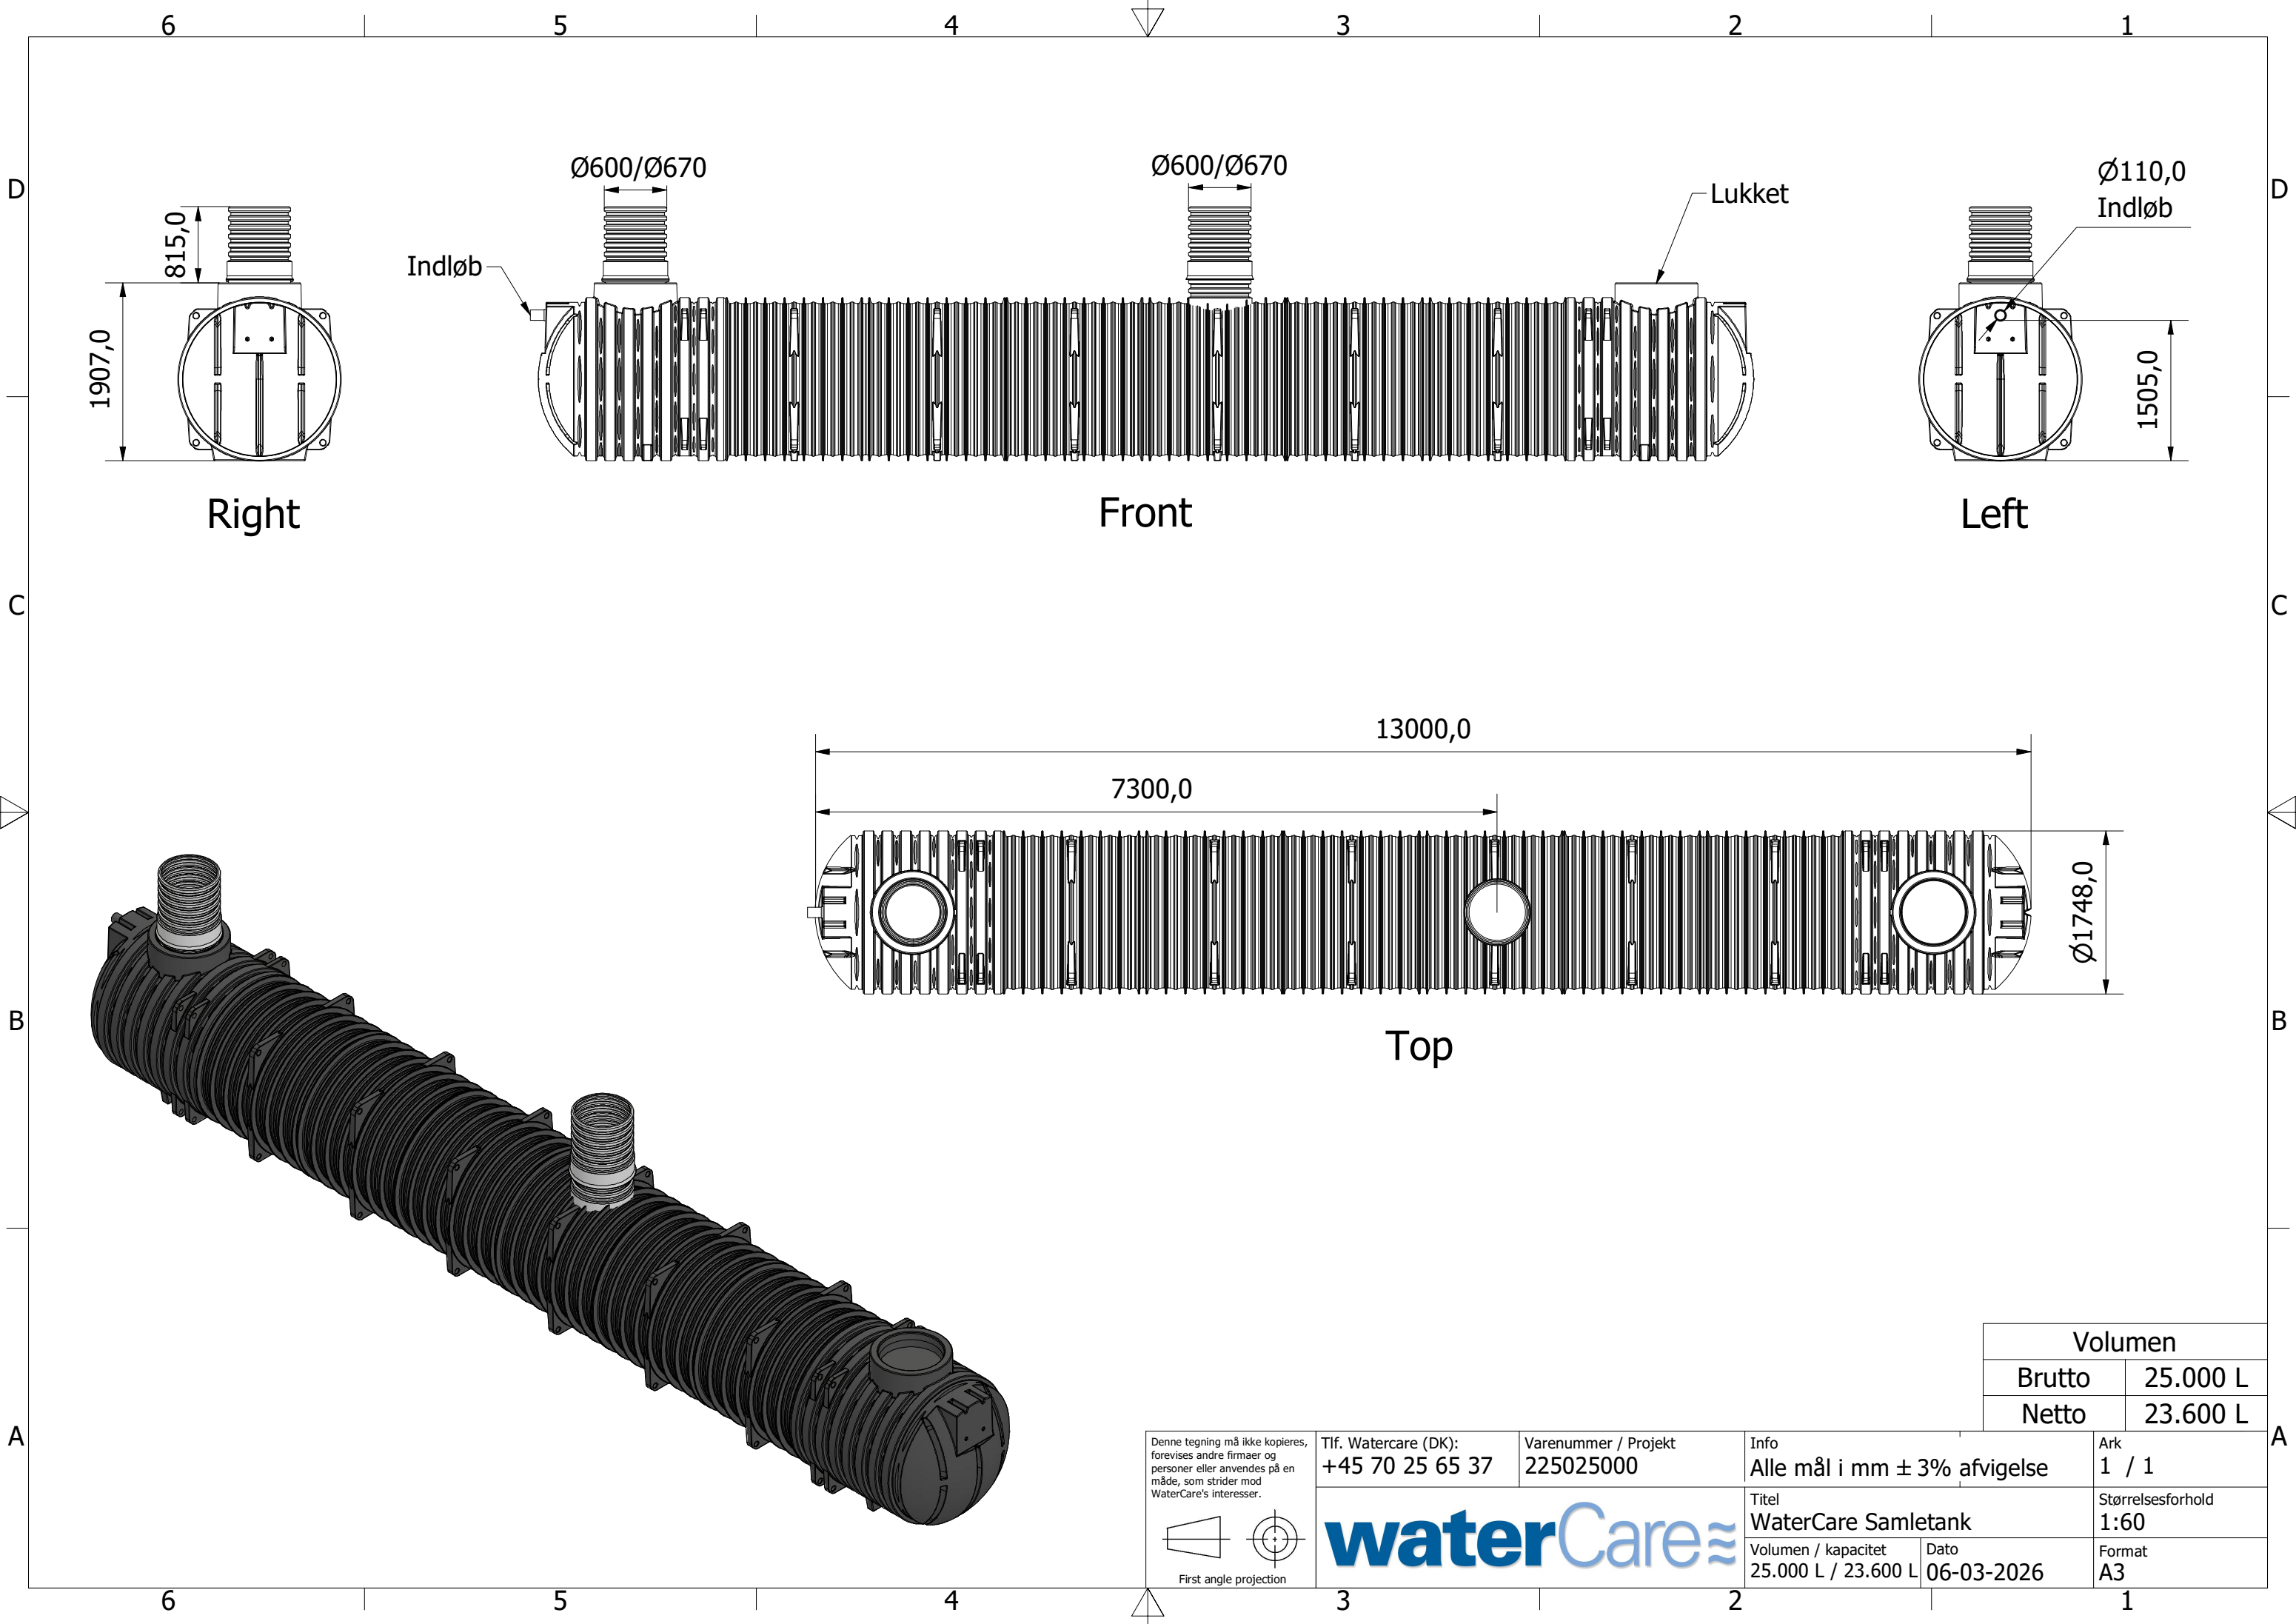


Right

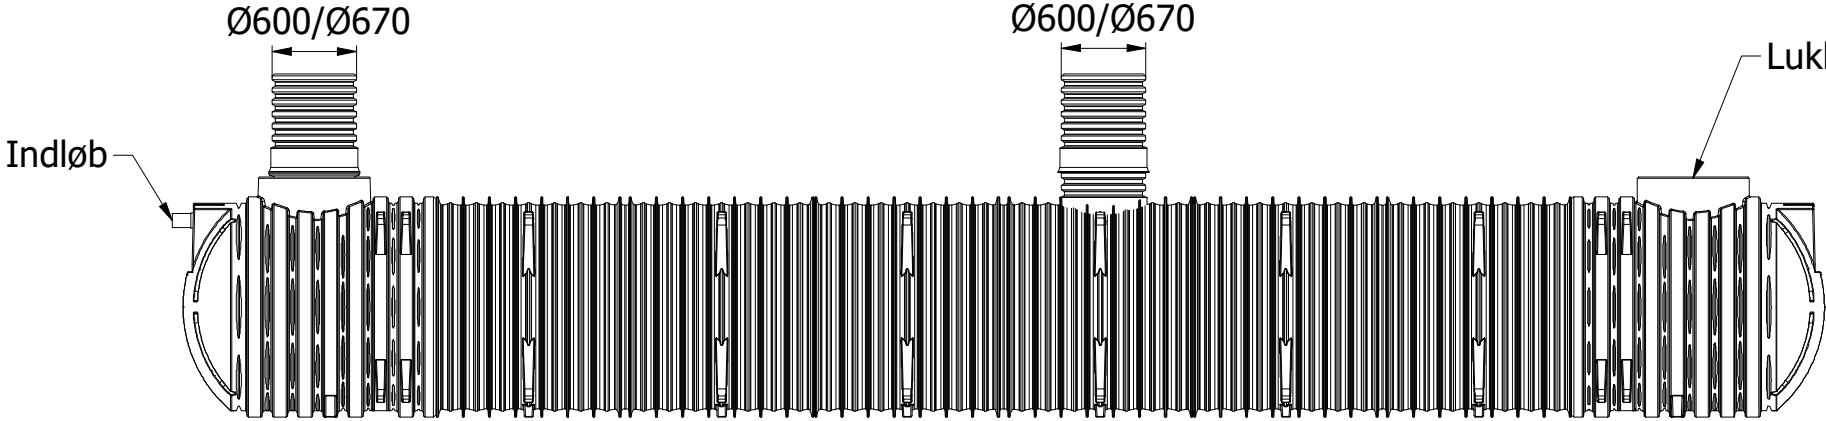


Front

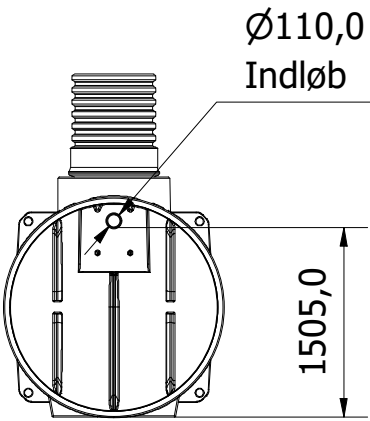

Left

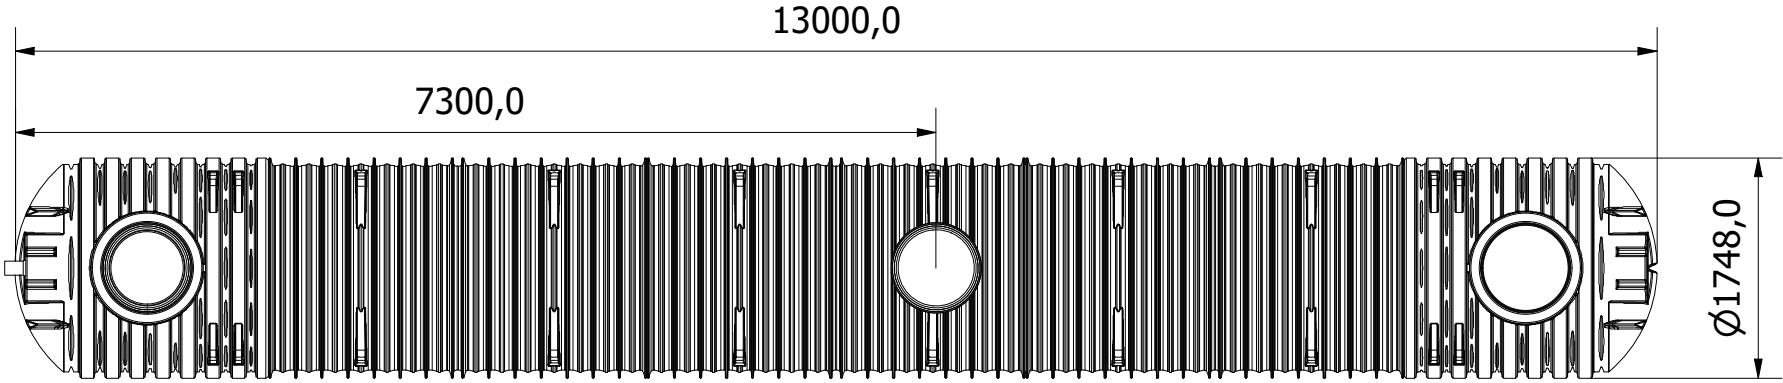


Top

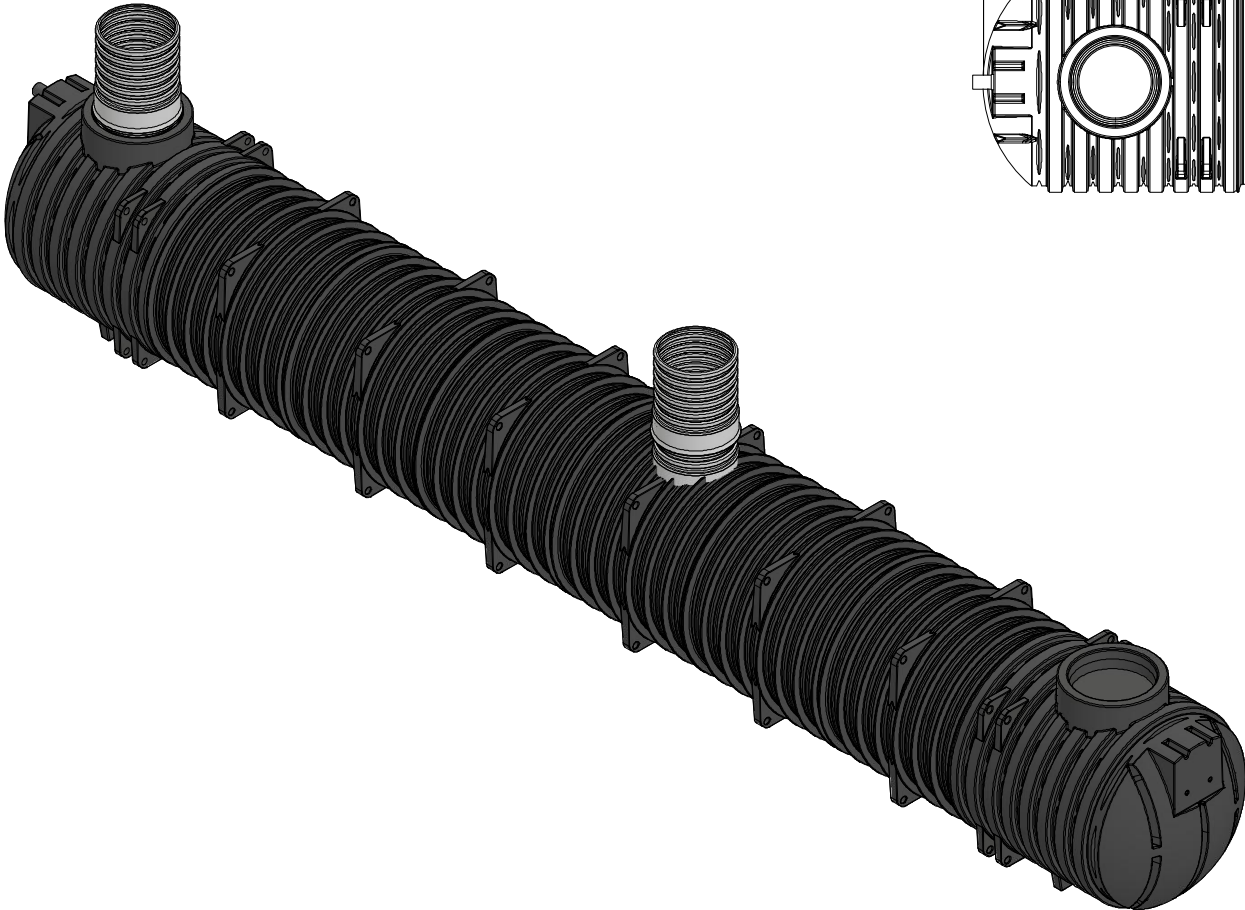

Volumen	
Brutto	25.000 L
Netto	23.600 L

Denne tegning må ikke kopieres, forevises andre firmaer og personer eller anvendes på en måde, som strider mod WaterCare's interesser.

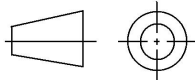

First angle projection

Tlf. Watercare (DK):
+45 70 25 65 37

Varenummer / Projekt
225025000

Info
Alle mål i mm ± 3% afvigelse

Ark
1 / 1

waterCare

Titel
WaterCare Samletank

Størrelsesforhold
1:60

Volumen / kapacitet
25.000 L / 23.600 L

Dato
06-03-2026

Format
A3