
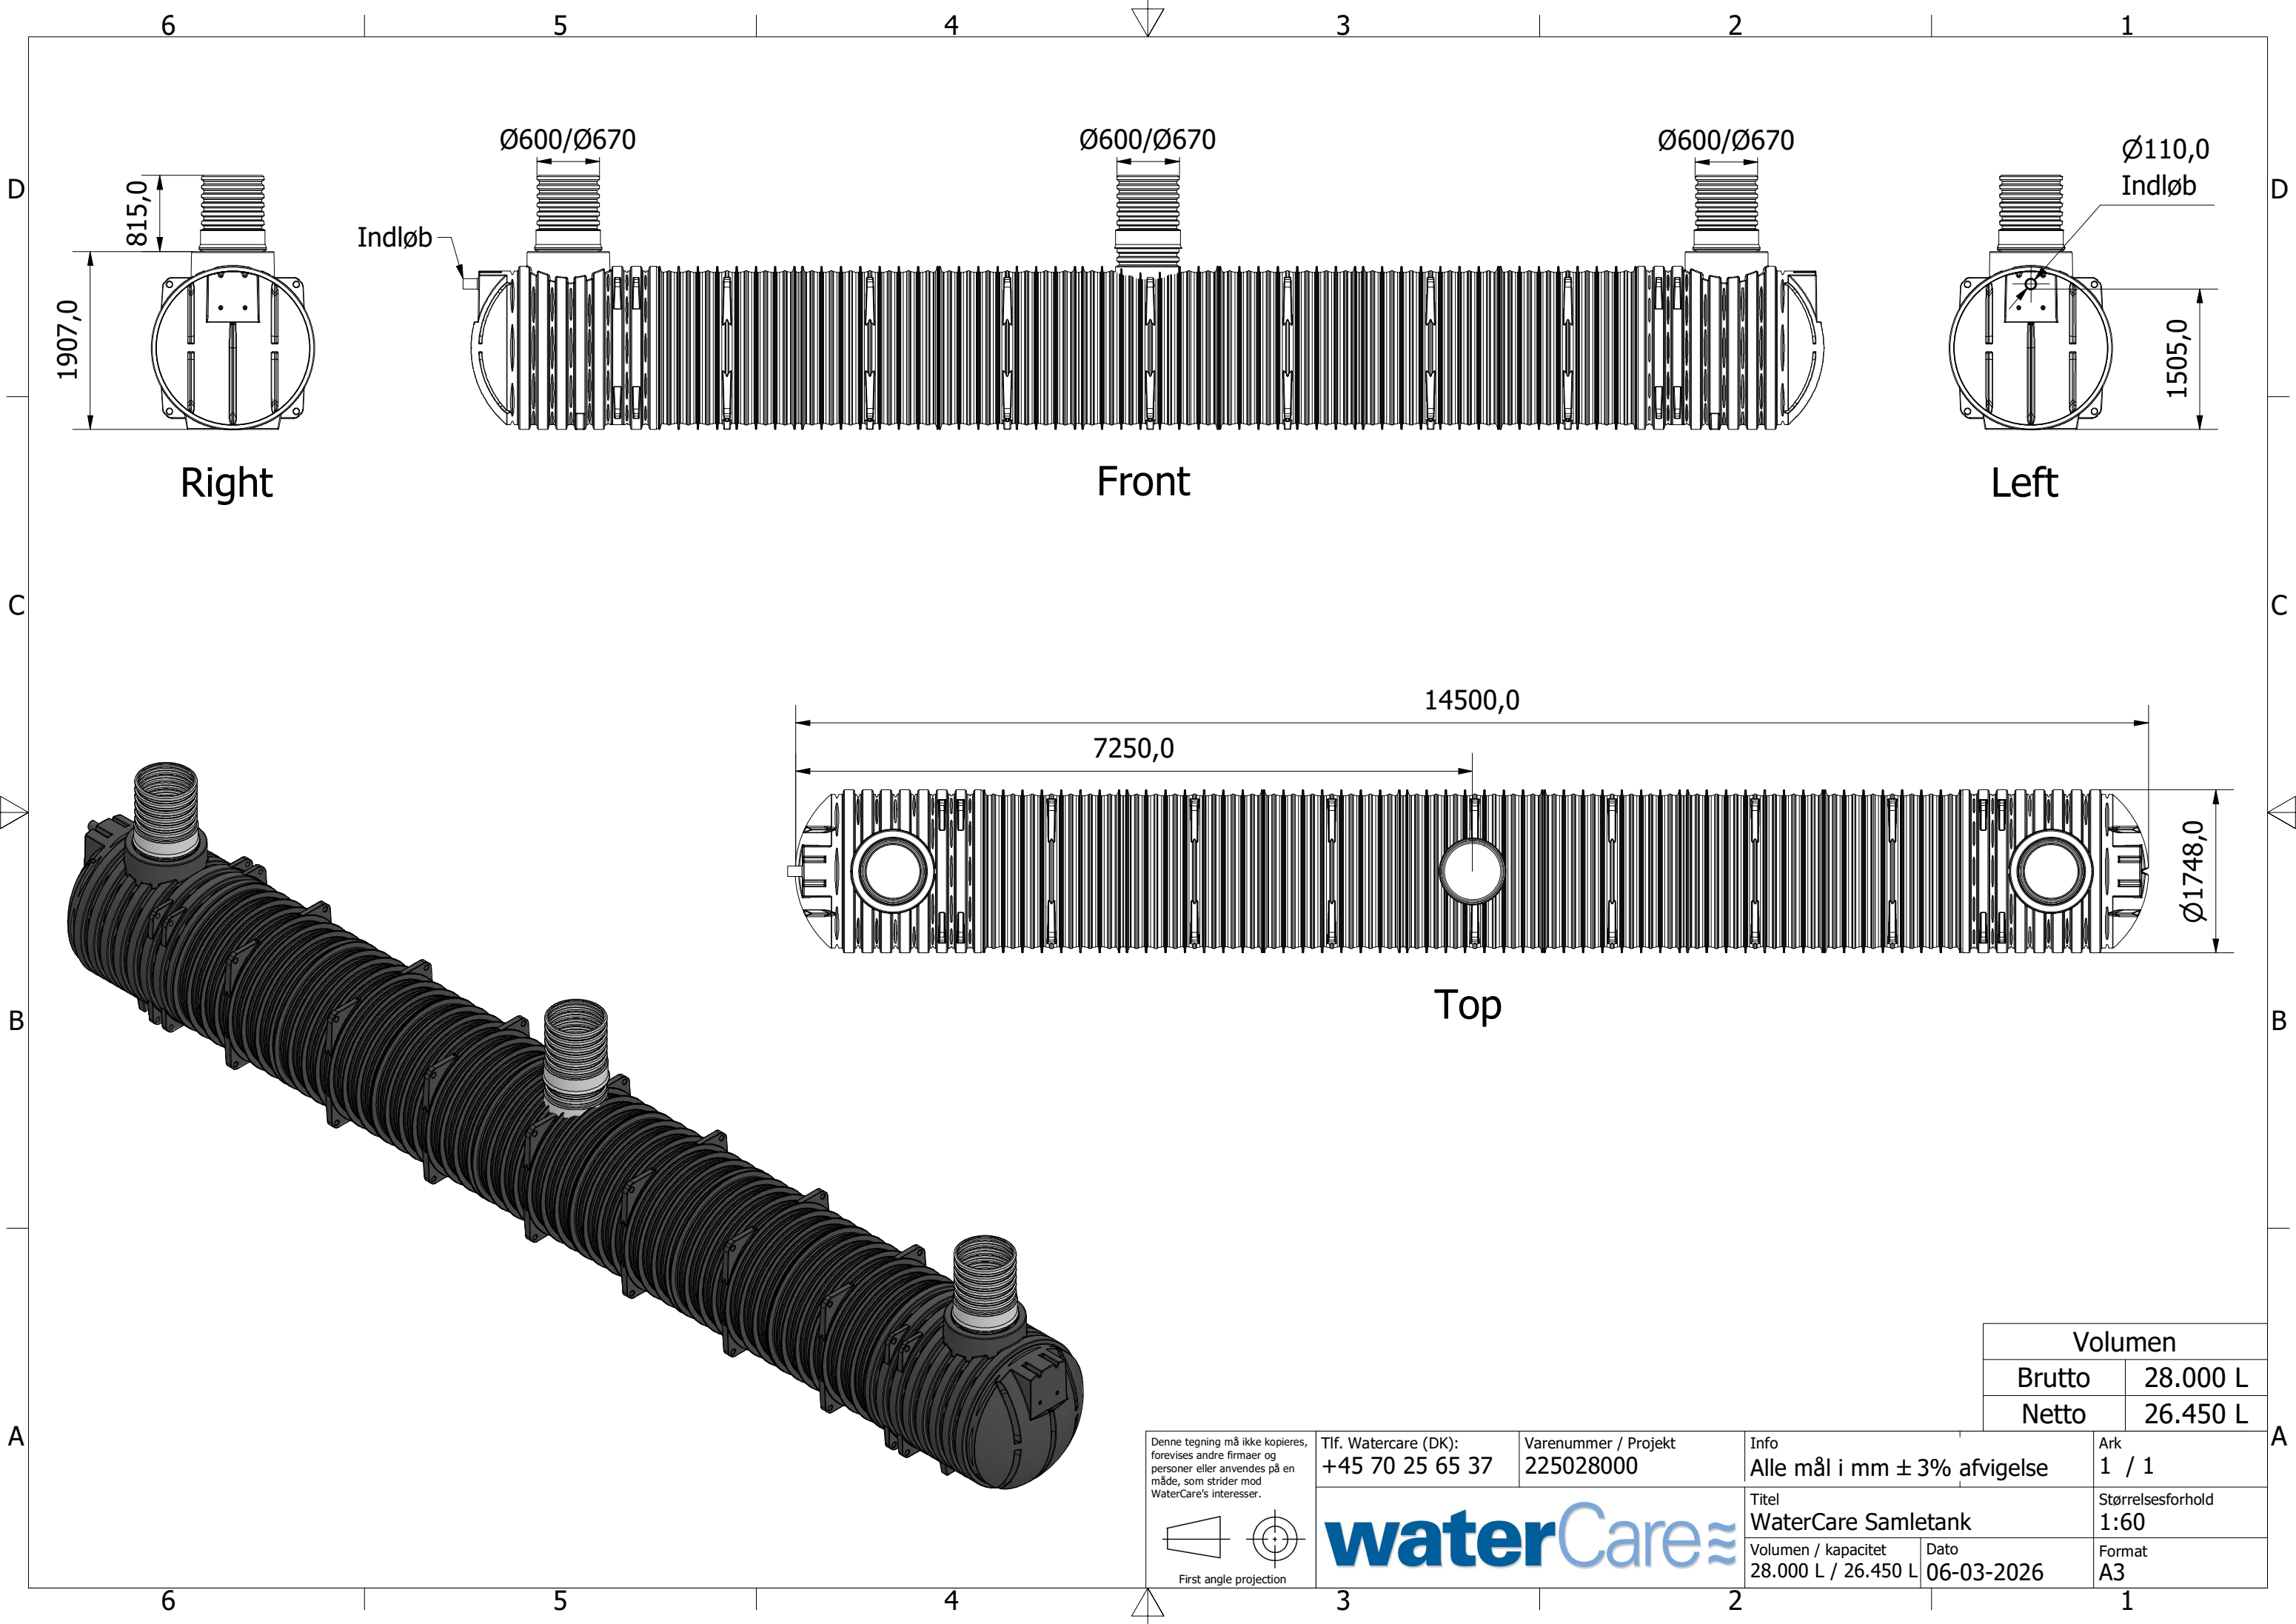


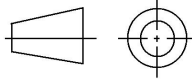

Volumen	
Brutto	28.000 L
Netto	26.450 L

Denne tegning må ikke kopieres, forevises andre firmaer og personer eller anvendes på en måde, som strider mod WaterCare's interesser.  First angle projection	Tlf. Watercare (DK): +45 70 25 65 37	Varenummer / Projekt 225028000	Info Alle mål i mm ± 3% afvigelse	Ark 1 / 1
			Titel WaterCare Samletank	Størrelsesforhold 1:60
	Volumen / kapacitet 28.000 L / 26.450 L		Dato 06-03-2026	Format A3